PROPOSED FRONT (WEST) ELEVATION
SCALE 1:50 @ A1

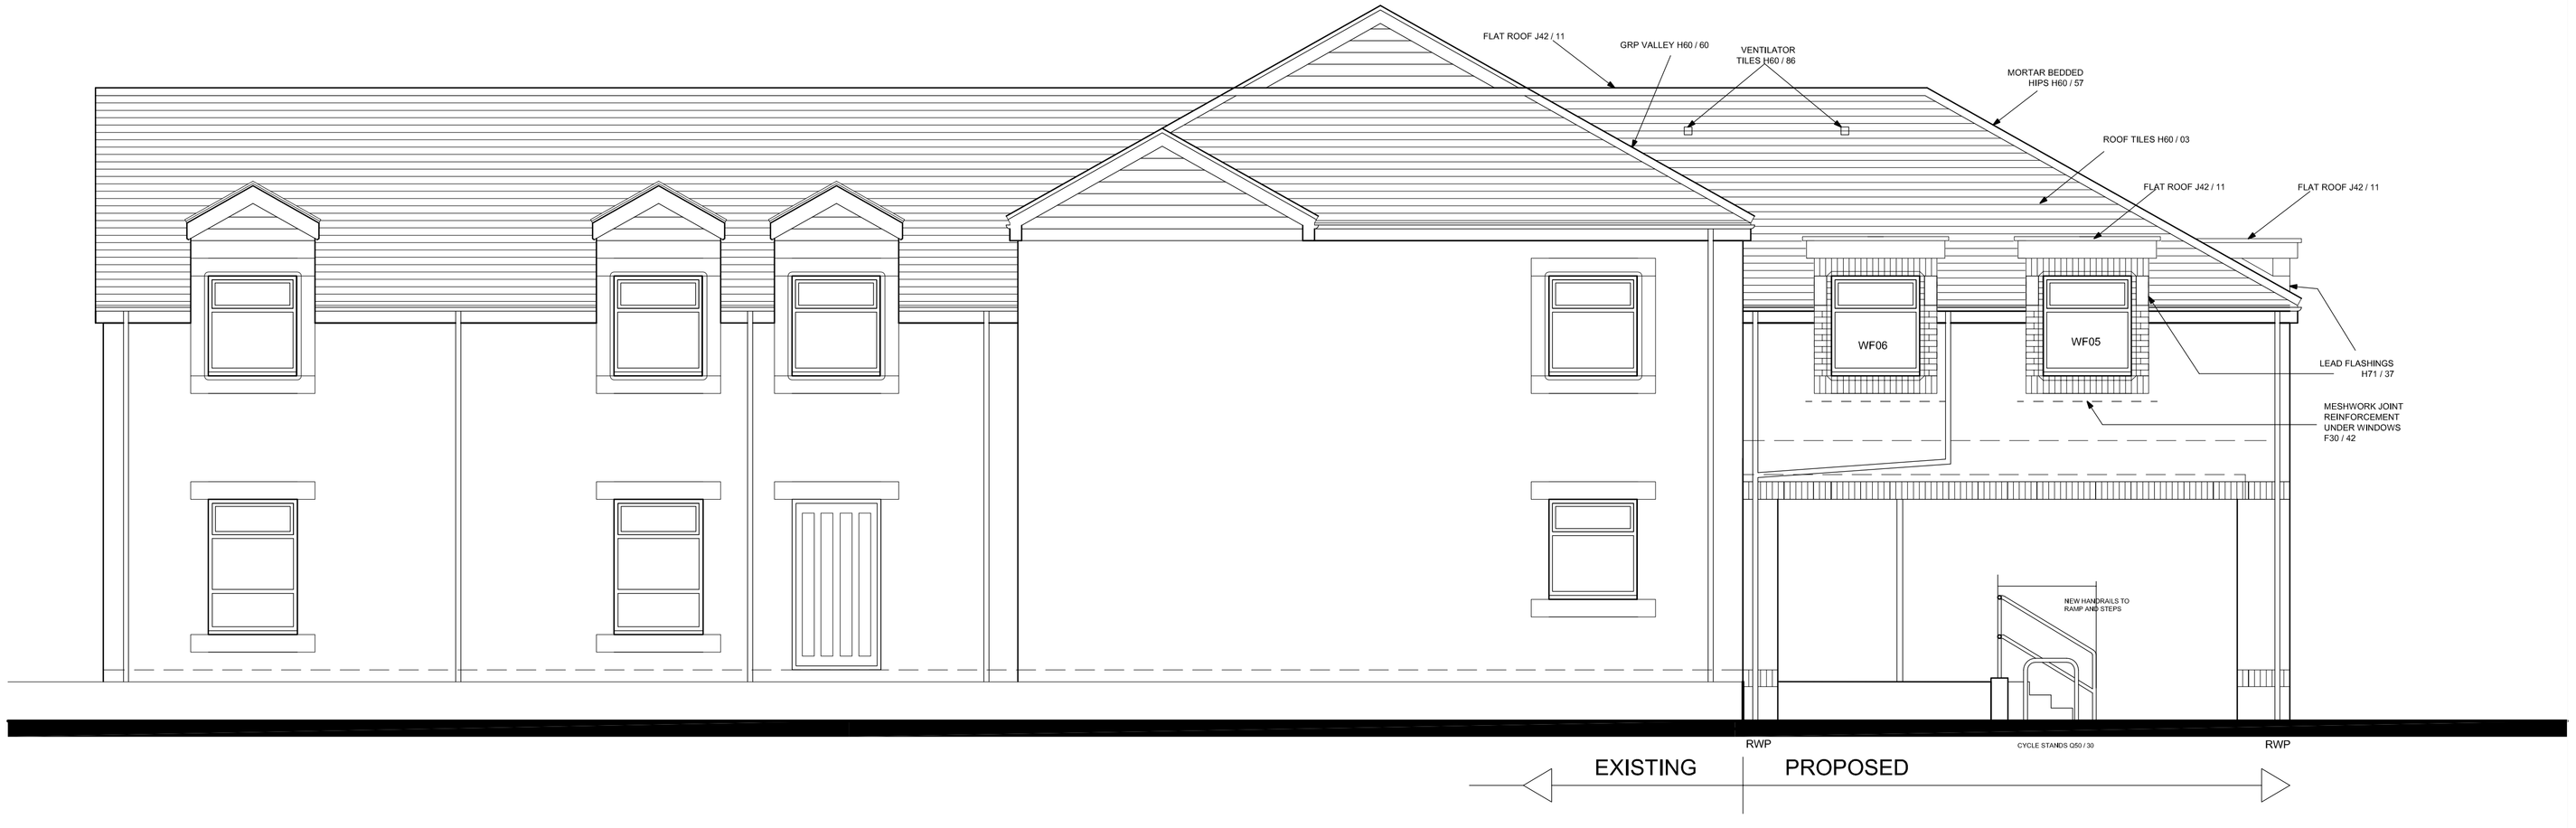


PROPOSED REAR (EAST) ELEVATION
SCALE 1:50 @ A1

REFER TO DRAWING 4841-1307 FOR SECTIONS

0 0.25 0.5 1 2 m

PRINTS AND REVISIONS

NOTES

ALL DIMENSIONS MUST BE CHECKED ON SITE AND NOT SCALED FROM DRAWING. ERRORS AND OMISSIONS TO BE REPORTED TO THE ARCHITECTS. THIS DRAWING IS COPYRIGHT

MATERIALS
Roof: Brown interlocking concrete tiles to match existing

Walls: Red multi bricks to match existing

Windows: Timber frames with clear double glazed units to match existing

Gutters & downpipes: Black plastic to match existing

EDGINGTON SPINK·HYNE CHARTERED ARCHITECTS

RIDING COURT. RIDING COURT ROAD. DATCHET. BERKS. SL3 9LE
TEL: WINDSOR 01753 580033 FAX: 01753 580633
WEB: www.edgingtons.co.uk EMAIL: mail@edgingtons.co.uk

THE DATCHET HEALTH CENTRE
GREEN LANE - DATCHET - SL3 9EX
TRAINING SUITE

PROPOSED ELEVATIONS
EAST AND WEST

| | | | |
|---|---|---|---|
| SCALE(A1) | 1:50 | CAD REF | 1300 |
| DATE | 12/09 | DRAWN | JS & chp |
| JOB No. | 4841 | DWG No. | 1306 . |